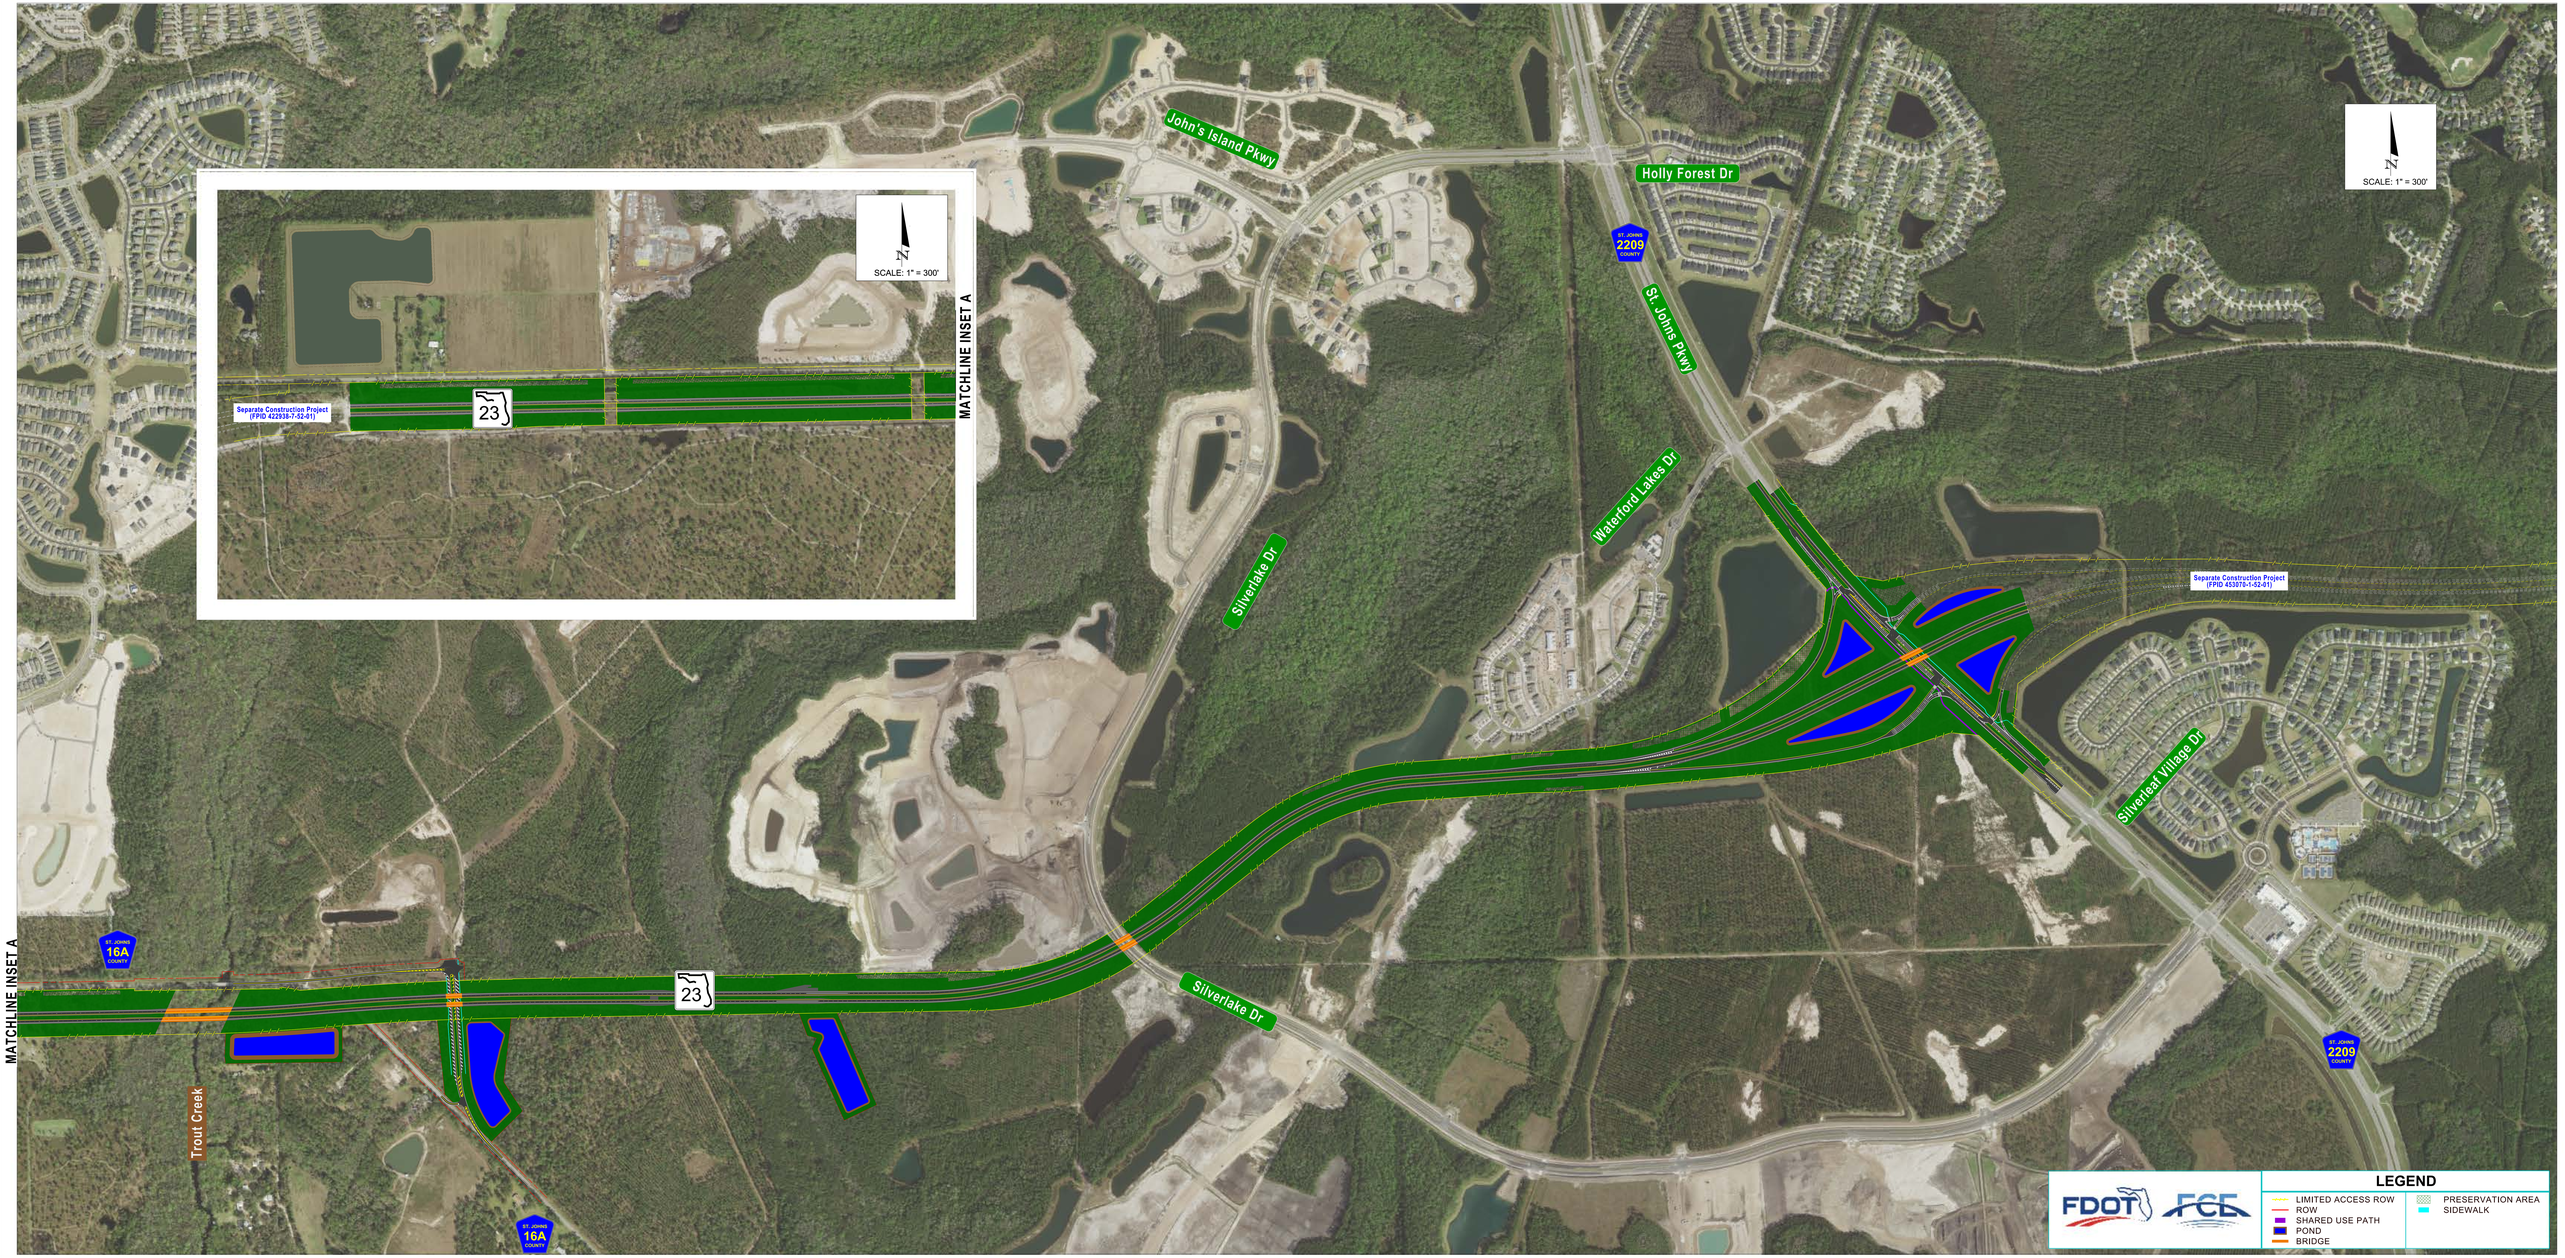
John's Island Pkwy
Holly Forest Dr
St. Johns Pkwy
Waterford Lakes Dr
Silverlake Dr
Silverleaf Village Dr
Separate Construction Project (FPID 453370-1-52-01)
Separate Construction Project (FPID 422938-7-52-01)
MATCHLINE INSET A
MATCHLINE INSET A
23
23
ST. JOHNS COUNTY 2209
ST. JOHNS COUNTY 16A
ST. JOHNS COUNTY 16A
ST. JOHNS COUNTY 2209
Trout Creek
N
SCALE: 1" = 300'
N
SCALE: 1" = 300'
FDOT
FCE
LEGEND
LIMITED ACCESS ROW
ROW
SHARED USE PATH
POND
BRIDGE
PRESERVATION AREA
SIDEWALK