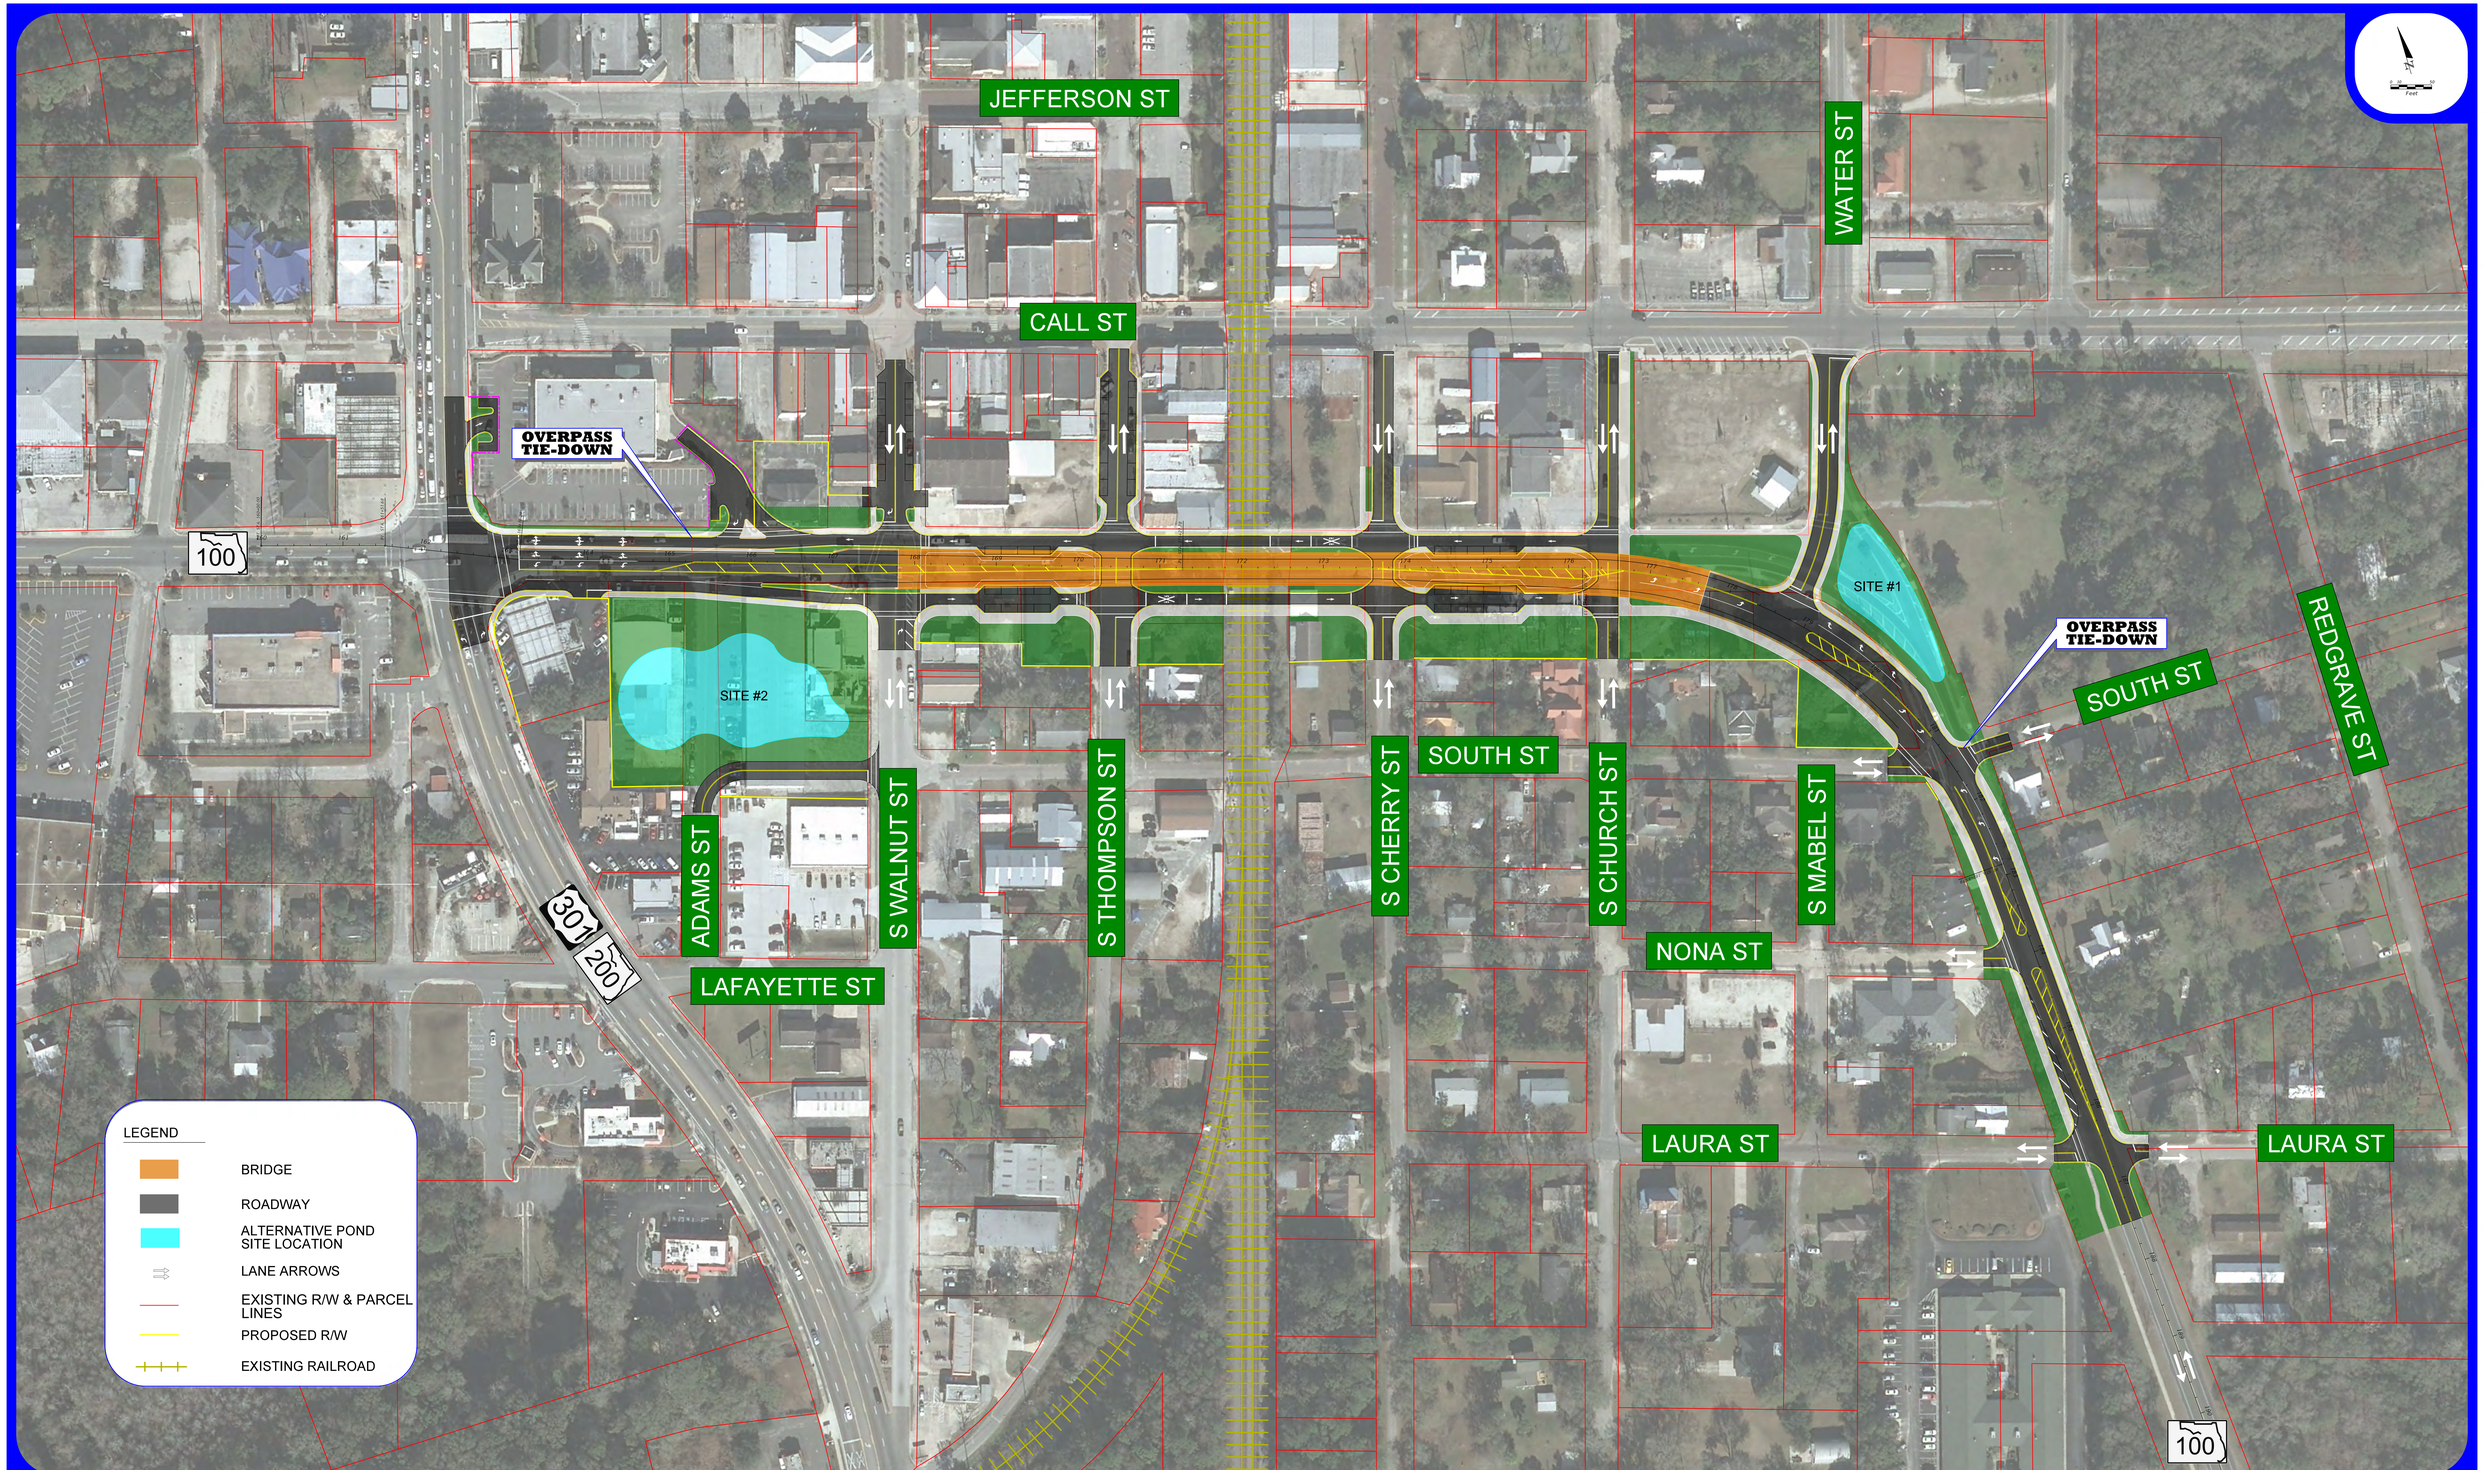

Centennial FDOT 1915 ★ 2015

STARKE RAILROAD OVERPASS - SR 100 CONCEPT