# SR 16 Project Development & Environment (PD&E) Study - Preferred Alternative

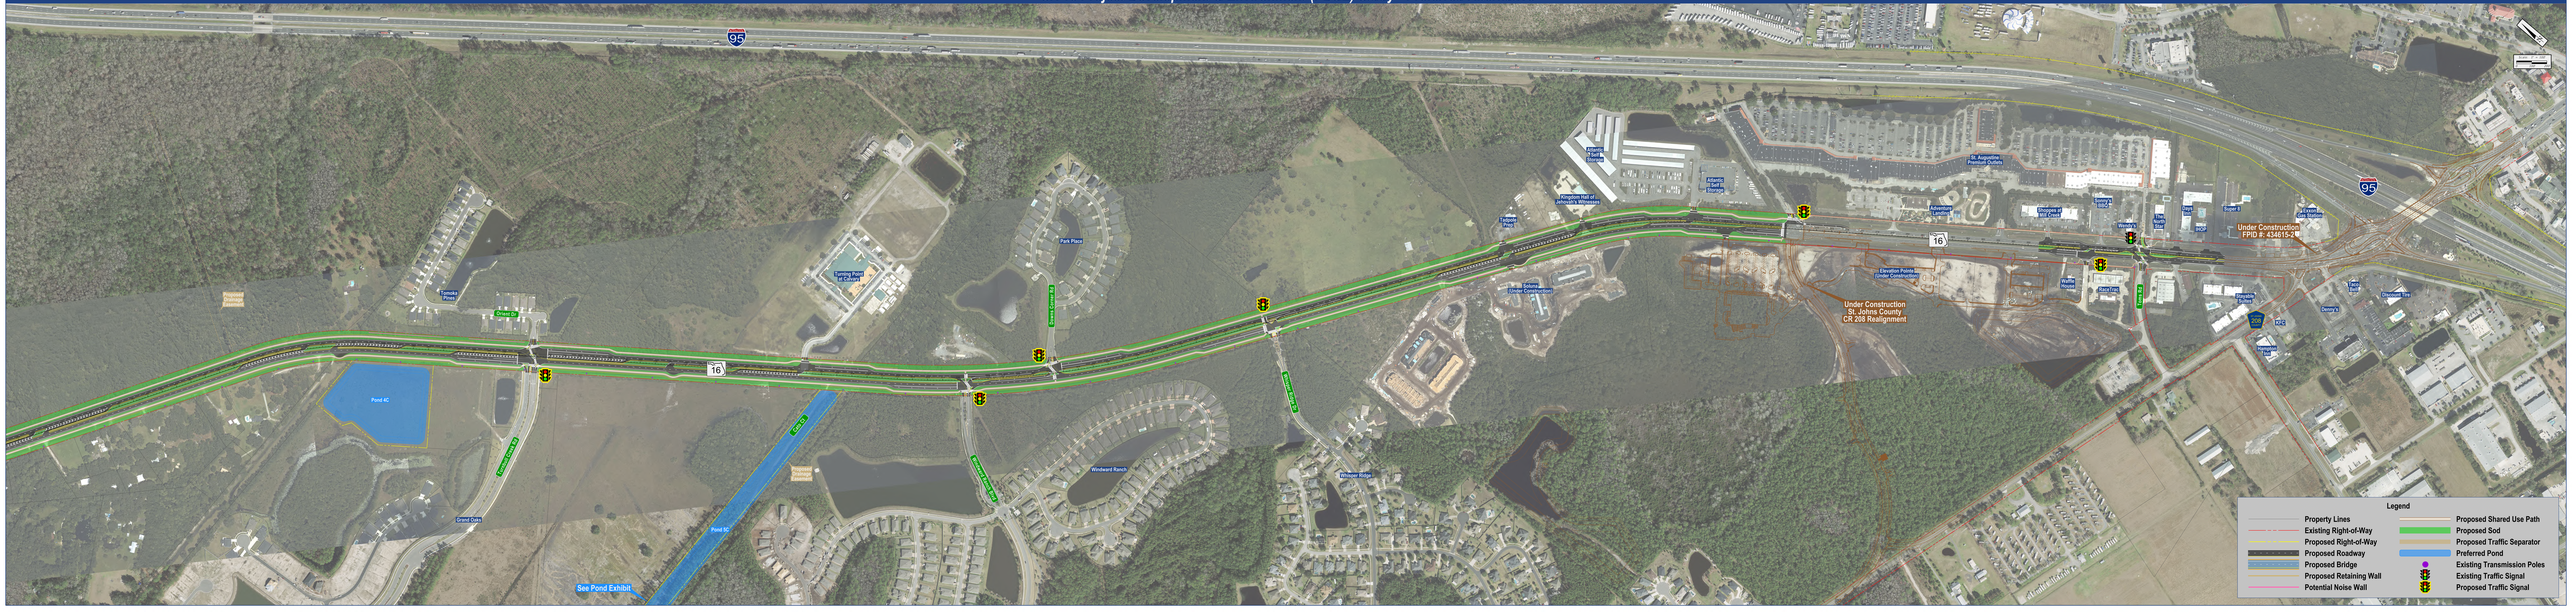
95
16
Proposed Drainage
Tumoka Trace
Grace Dr
Learning Tree Pre-K Center
Park Place
Grand Cypress Blvd
Pond 4C
Cypress Creek Dr
Grand Oaks
Pond 5C
See Pond Exhibit
Proposed Drainage
Windward Ranch
Windward Ridge
Kingdom Hall of Jehovah's Witnesses
Fairway Place
Atlantic Surf & Fitness
Atlantic Surf & Fitness
Under Construction
St. Augustine Premium Outlets
Advanced Landscape
Unoccupied Old Chick
Wendy's
Wendy's
Taco Bell
Taco Bell
WCP
Scott's
Lil Caesars Pizza
Under Construction
FPID #: 434615-2
Elevation Points Under Construction
Under Construction
St. Johns County
CR 208 Realignment
Walter Hoover
Cracker Line
Ponce De Leon Blvd
Ponce De Leon Blvd
Ponce De Leon Blvd